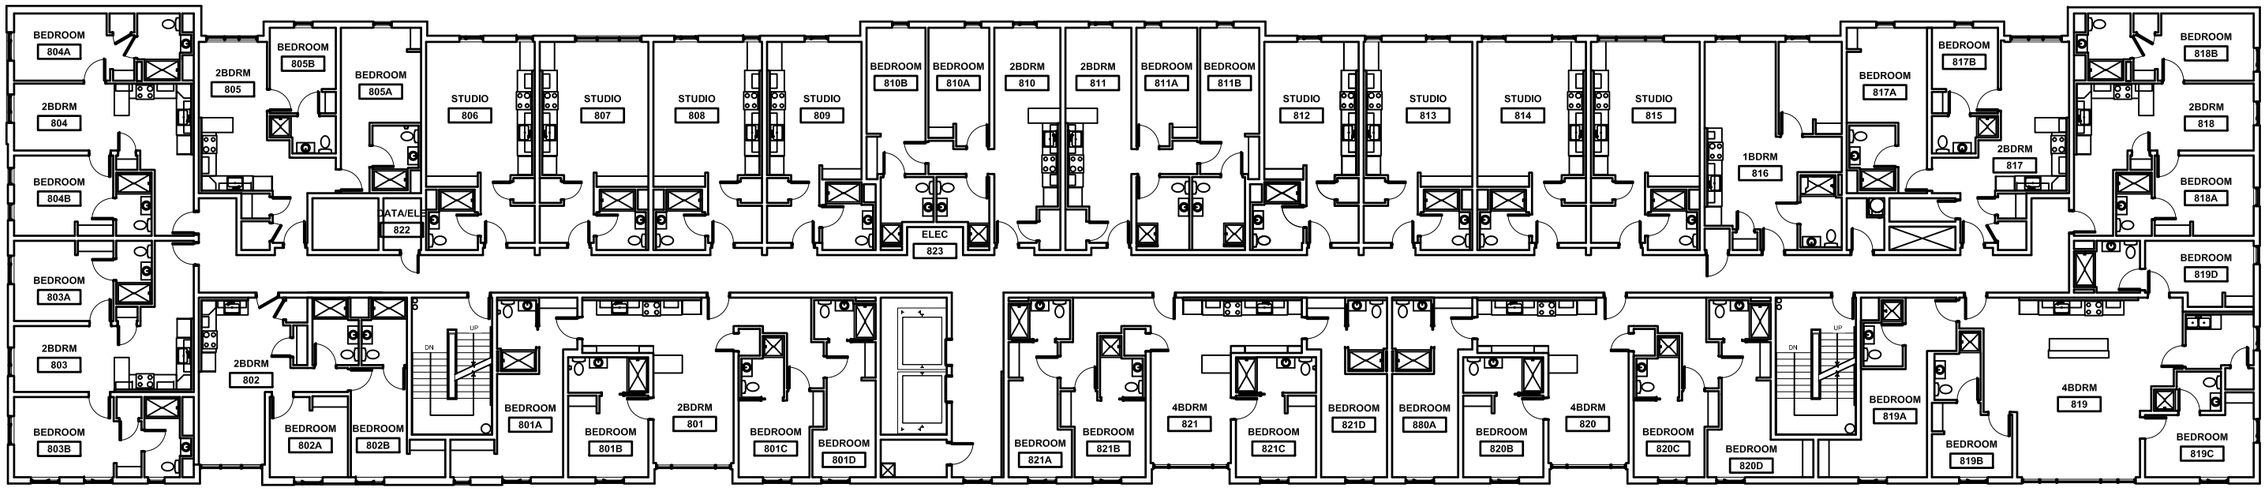


SYRACUSE UNIVERSITY ◦ OFFICE OF CAMPUS PLANNING, DESIGN, AND CONSTRUCTION

THE MARSHALL


EIGHTH FLOOR PLAN NASF 18,193

SHEET 9 of 10 GRSF 20,341

Bldg No. N028

Scale 3/64"

Date 8/10/22

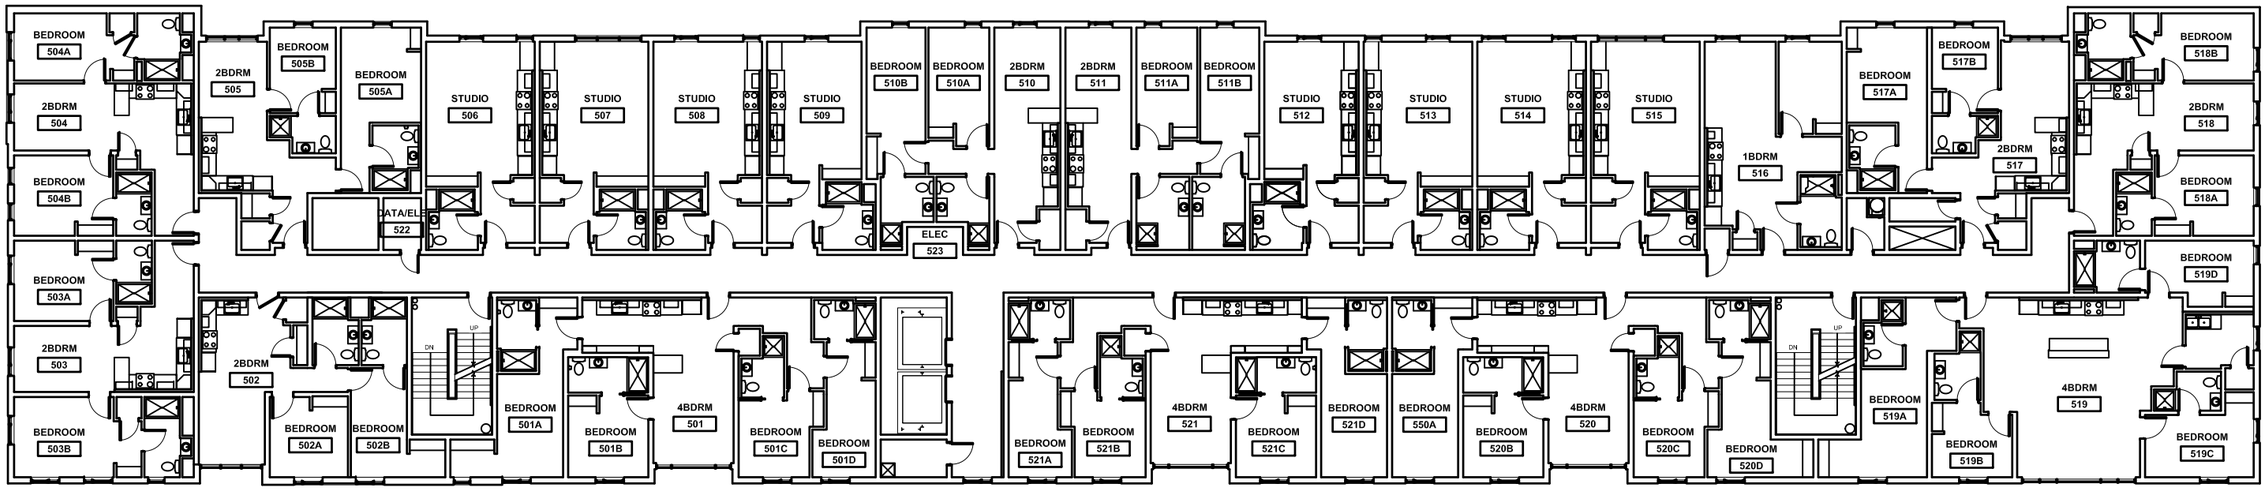


THE MARSHALL

FIFTH FLOOR PLAN — NASF 17,193

SHEET 6 of 10 — GRSF 20,341

Bldg No.	N027
Scale	3/64"
Date	8/10/22

SYRACUSE UNIVERSITY • OFFICE OF CAMPUS PLANNING, DESIGN, AND CONSTRUCTION

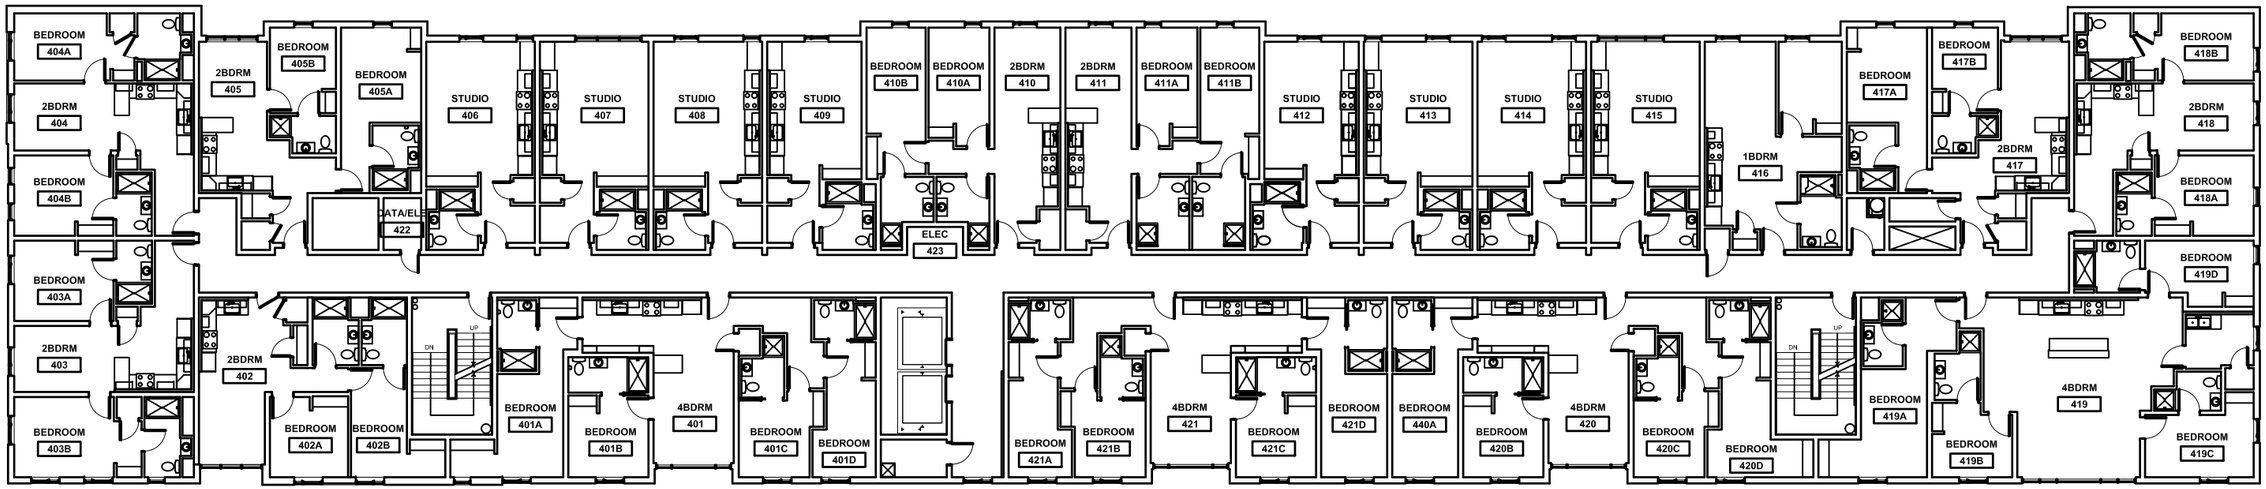


THE MARSHALL

FOURTH FLOOR PLAN NASF 17,193

SHEET 5 of 10 GRSF 20,341

Bldg No.	N027
Scale	3/64"
Date	8/10/22

SYRACUSE UNIVERSITY • OFFICE OF CAMPUS PLANNING, DESIGN, AND CONSTRUCTION

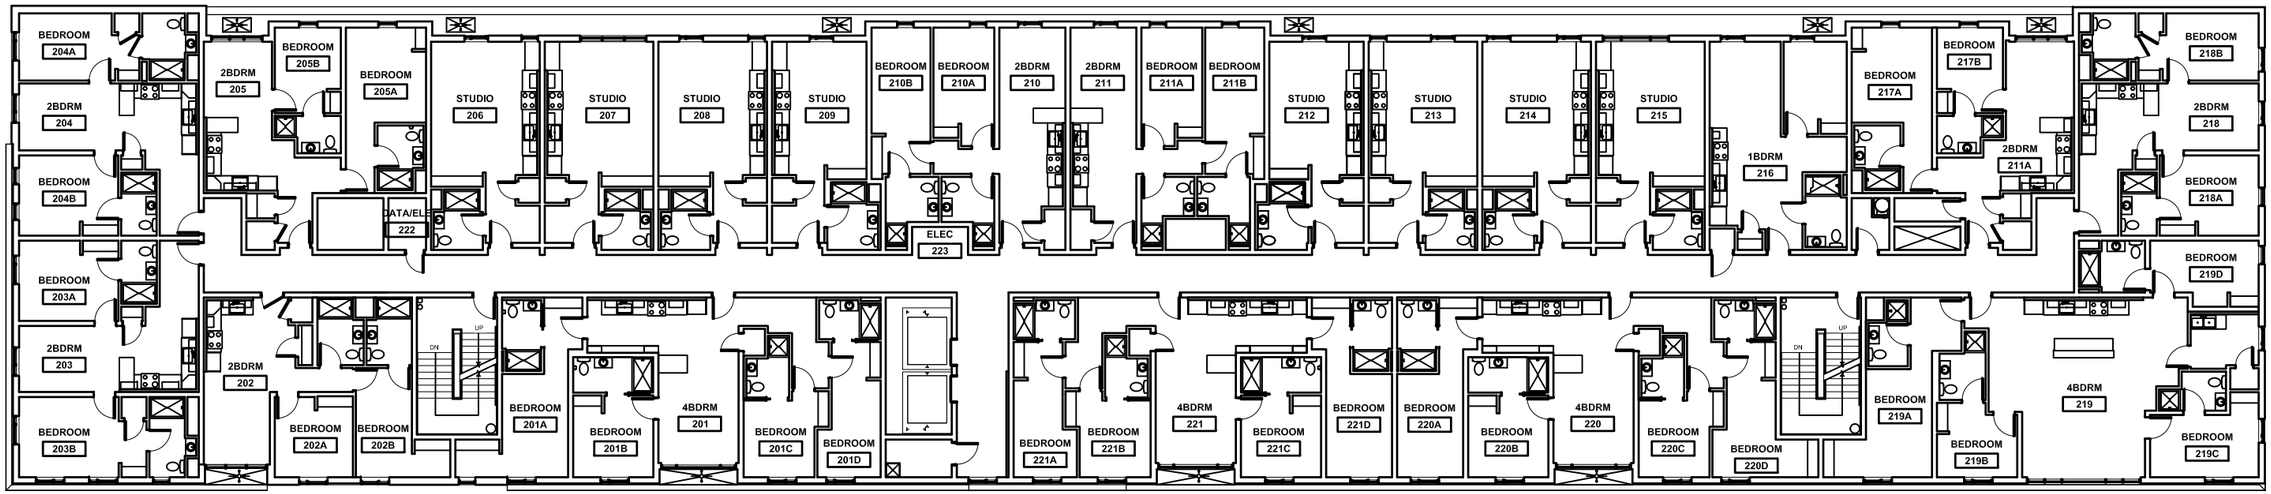


SYRACUSE UNIVERSITY ◦ OFFICE OF CAMPUS PLANNING, DESIGN, AND CONSTRUCTION

THE MARSHALL

SECOND FLOOR PLAN NASF 17,193

SHEET 3 of 10 GRSF 20,341

Bldg No.	N027
Scale	3/64"
Date	8/10/22

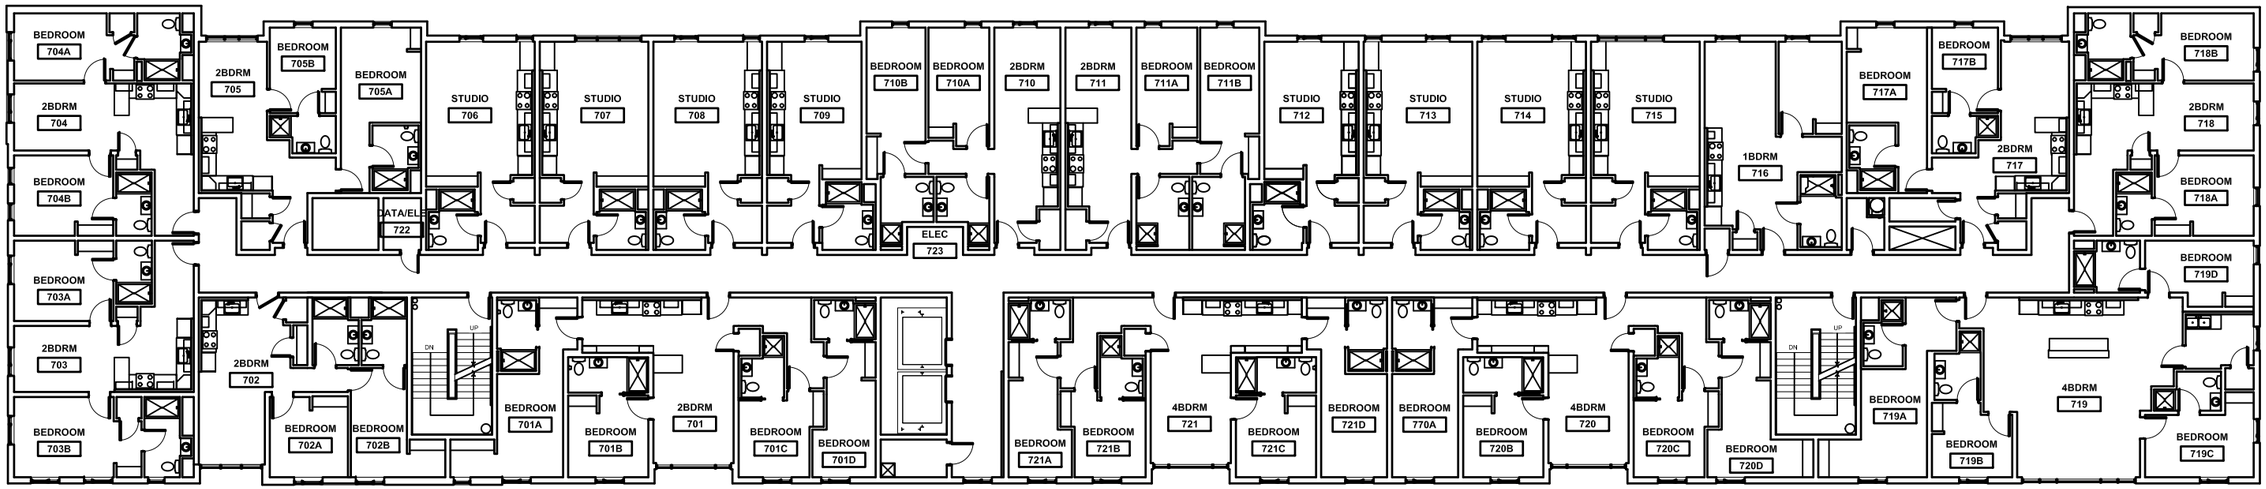


SYRACUSE UNIVERSITY ◦ OFFICE OF CAMPUS PLANNING, DESIGN, AND CONSTRUCTION

THE MARSHALL

SEVENTH FLOOR PLAN NASF 17,193

SHEET 4 of 10 GRSF 20,341

Bldg No.	N027
Scale	3/64"
Date	8/10/22

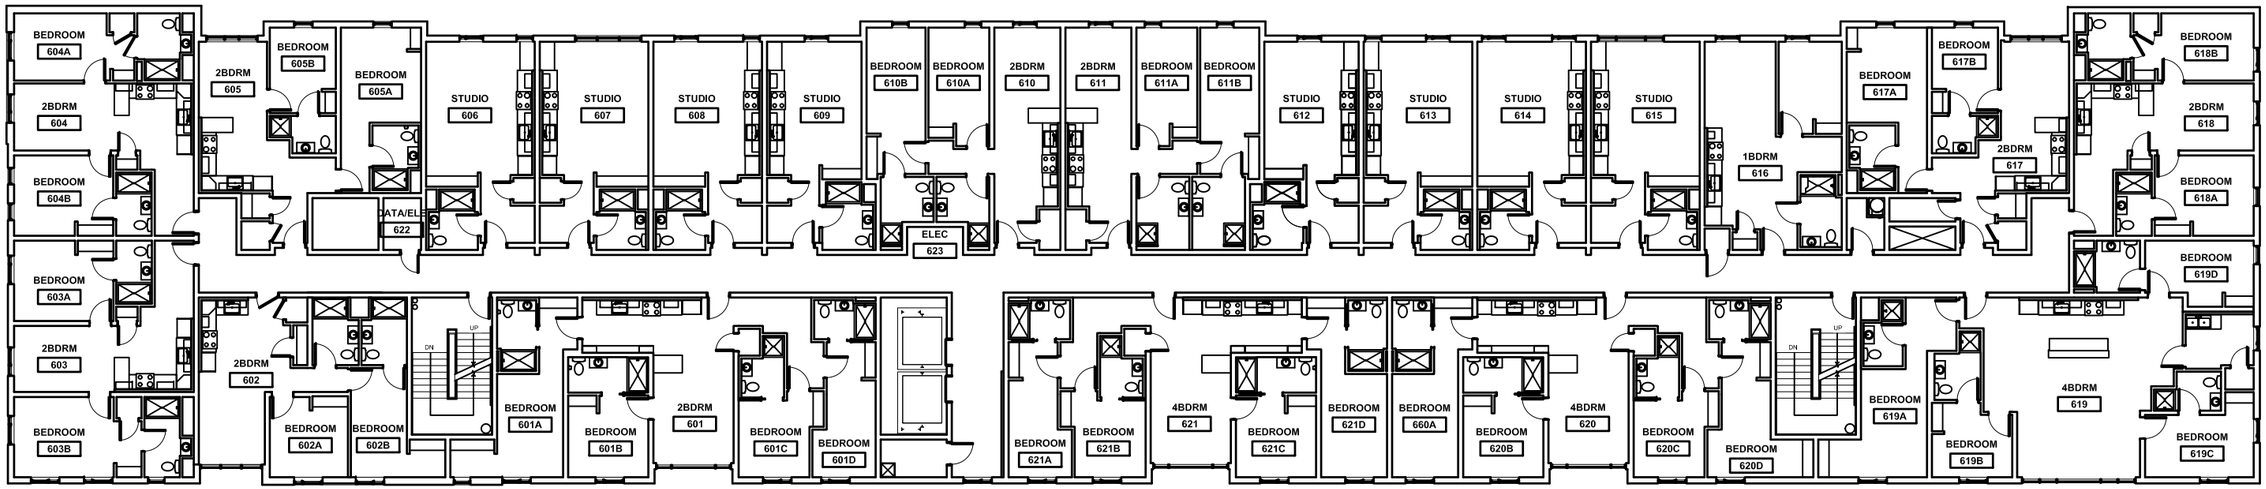


THE MARSHALL

SIXTH FLOOR PLAN — NASF 17,193

SHEET 7 of 10 — GRSF 20,341

Bldg No.	N027
Scale	3/64"
Date	8/10/22

SYRACUSE UNIVERSITY ◦ OFFICE OF CAMPUS PLANNING, DESIGN, AND CONSTRUCTION

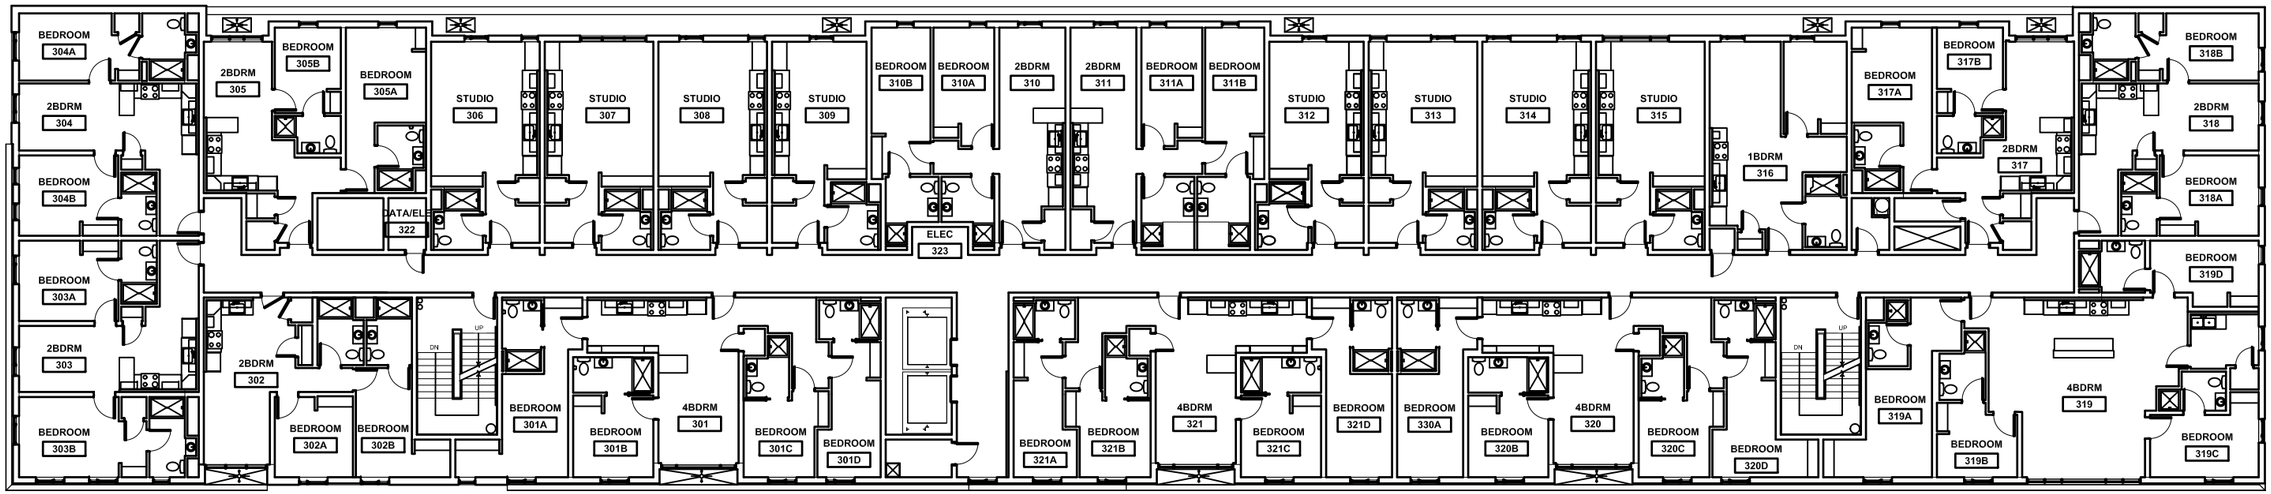

SYRACUSE UNIVERSITY ◦ OFFICE OF CAMPUS PLANNING, DESIGN, AND CONSTRUCTION

THE MARSHALL

THIRD FLOOR PLAN

SHEET 4 of 10

NASF 17,193

GRSF 20,341

Bldg No.	N027
Scale	3/64"
Date	8/10/22